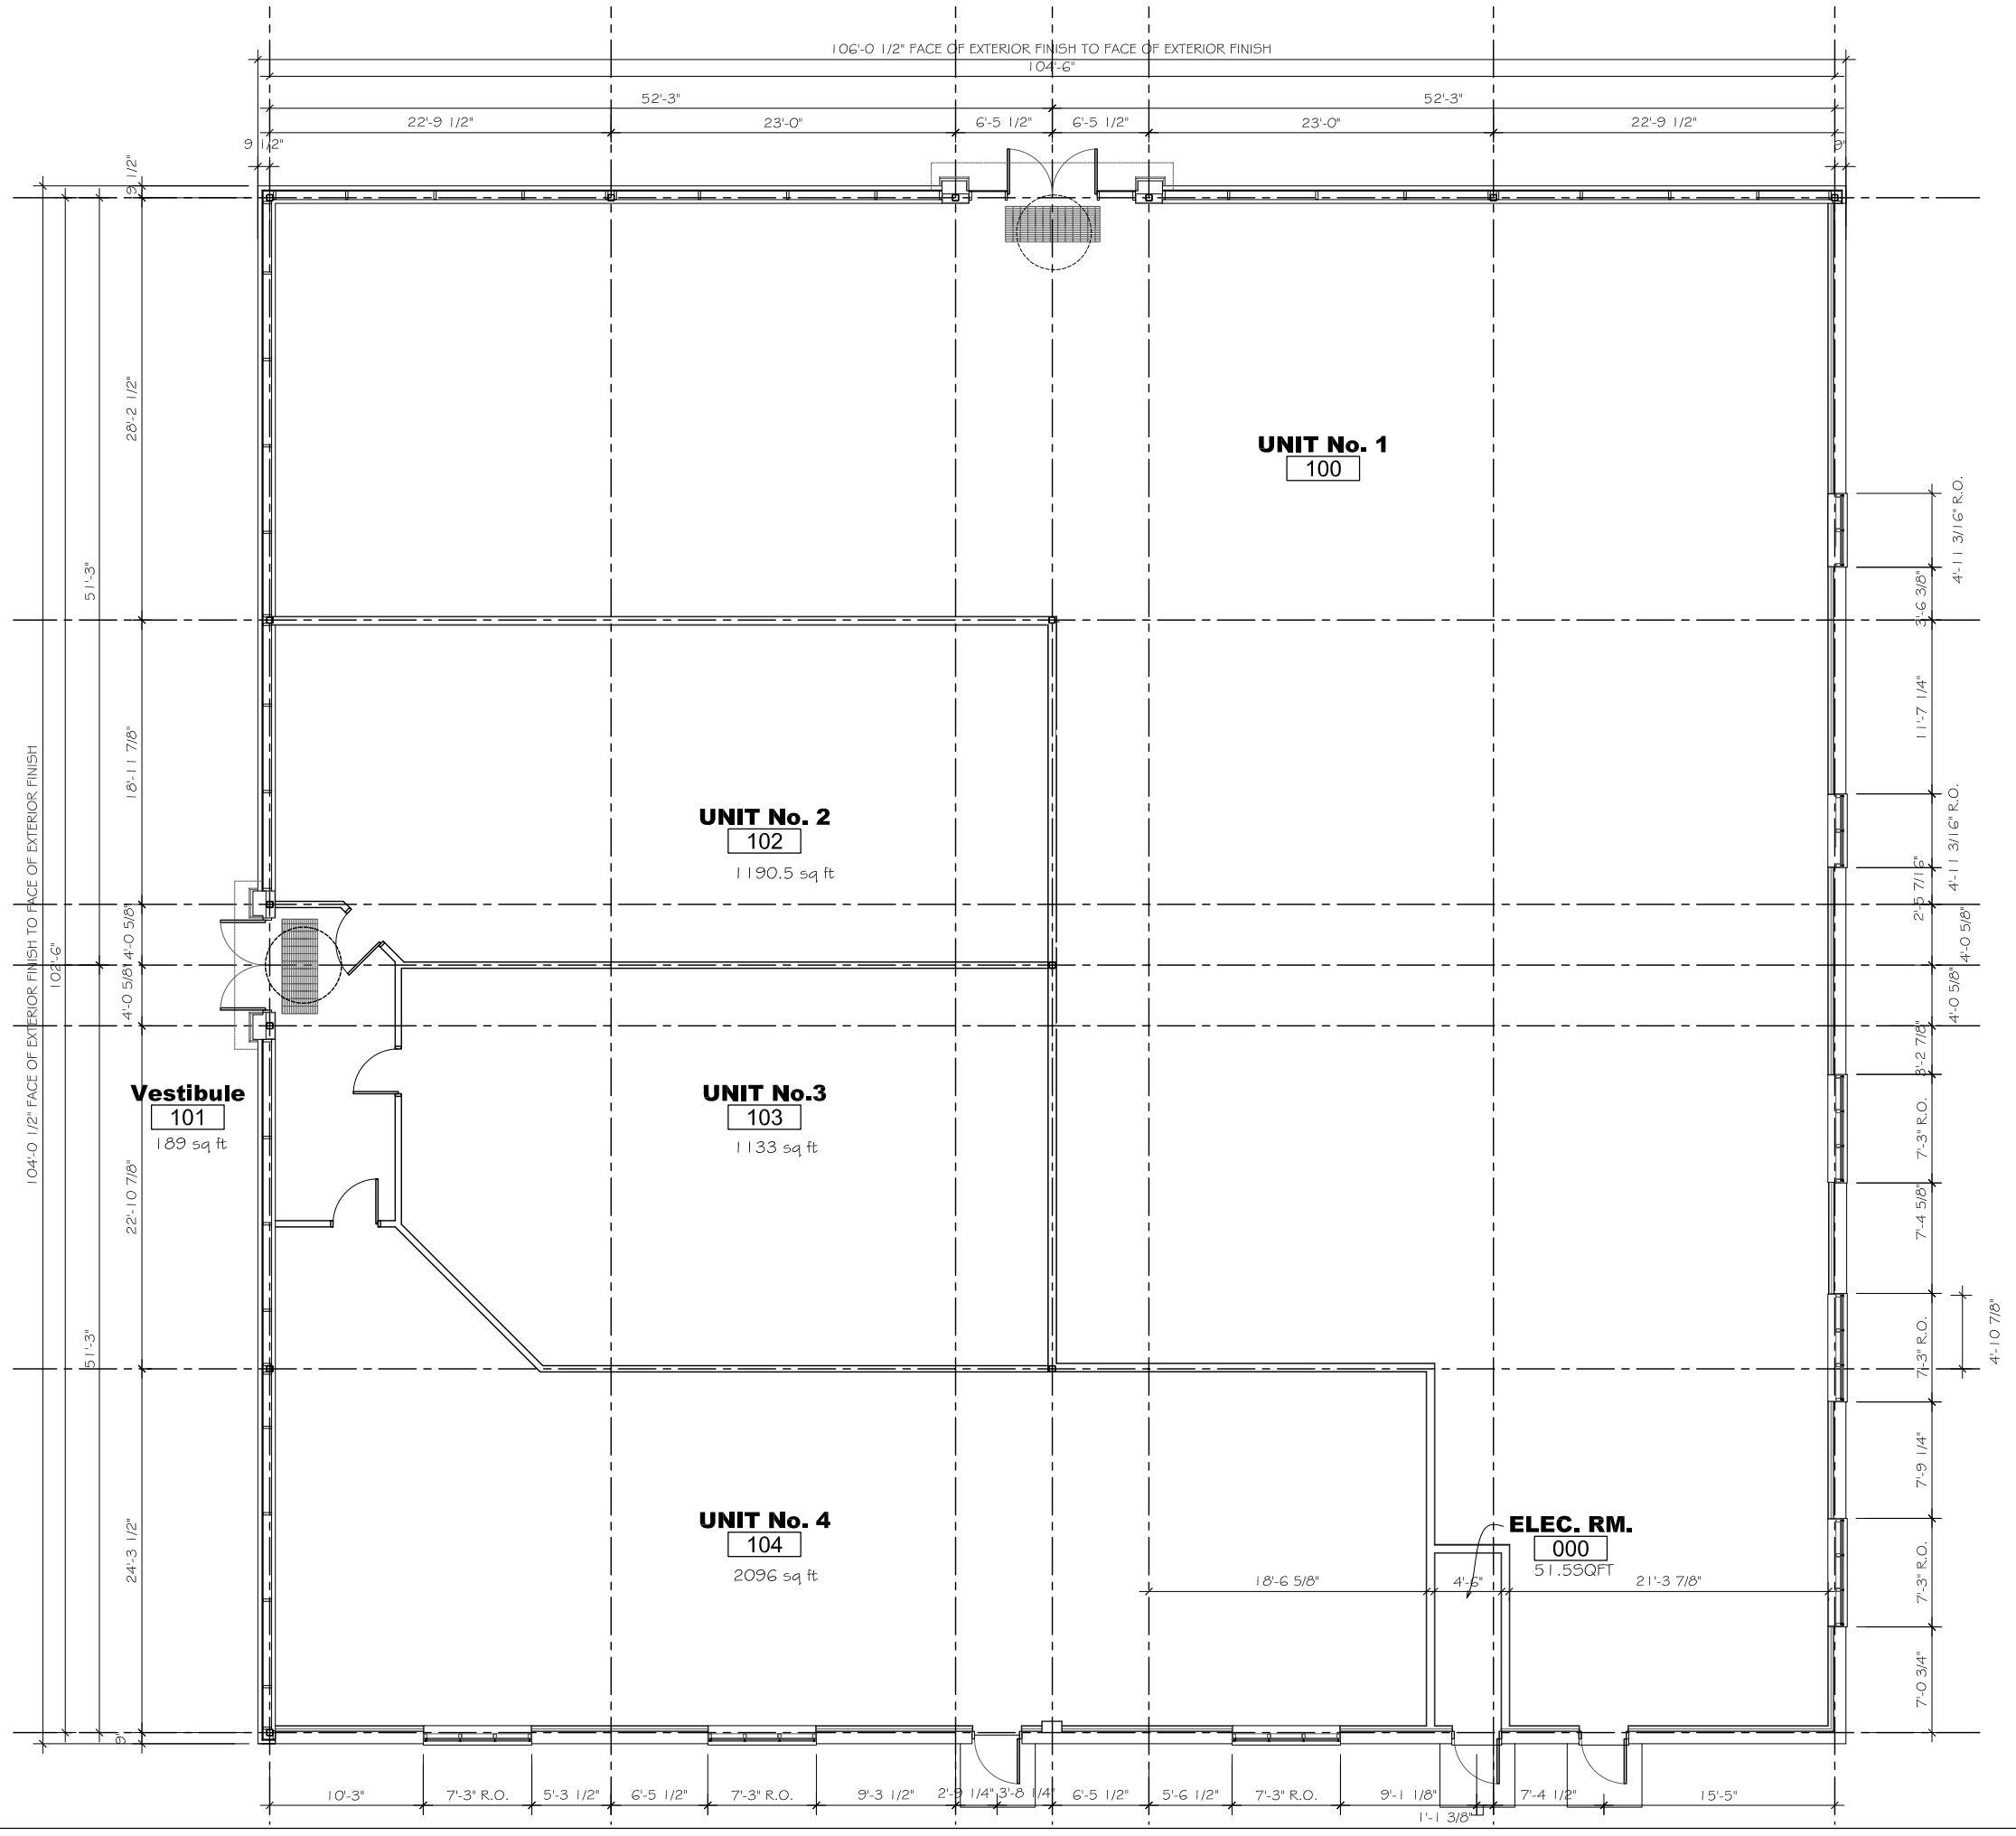

FLOOR PLAN
Scale: 3/16"=1'-0"

DRAWING LIST:

REVISIONS

NOTES:

VICANO CONSTRUCTION
GENERAL CONTRACTORS
VICANO CONSTRUCTION LIMITED
225 Paris Rd
Brantford, Ontario N3R 1J2
TEL:519-759-4120 FAX: 519-759-6911

CLIENT:
VICANO DEVELOPMENTS LIMITED

PROJECT:
11,024 SQ FT
OFFICE BUILDING

LOCATION:
260 LYNDEN ROAD
BRANTFORD, ON.

DESIGN:	SCALE:
pjv	
DRAWN:	SHEET:
rgs	

TITLE: FLOOR PLAN

DATE: JULY 6 2007

DWG No.
A1

VICANO PLOT DATE: Jul 09, 2007 – 8:14am By: michaelm VICANO File Location: X:\Canyon\Drawings\Hwy 8rd at Lynden Rd\area study plan\A2.0 area studPlan.dwg