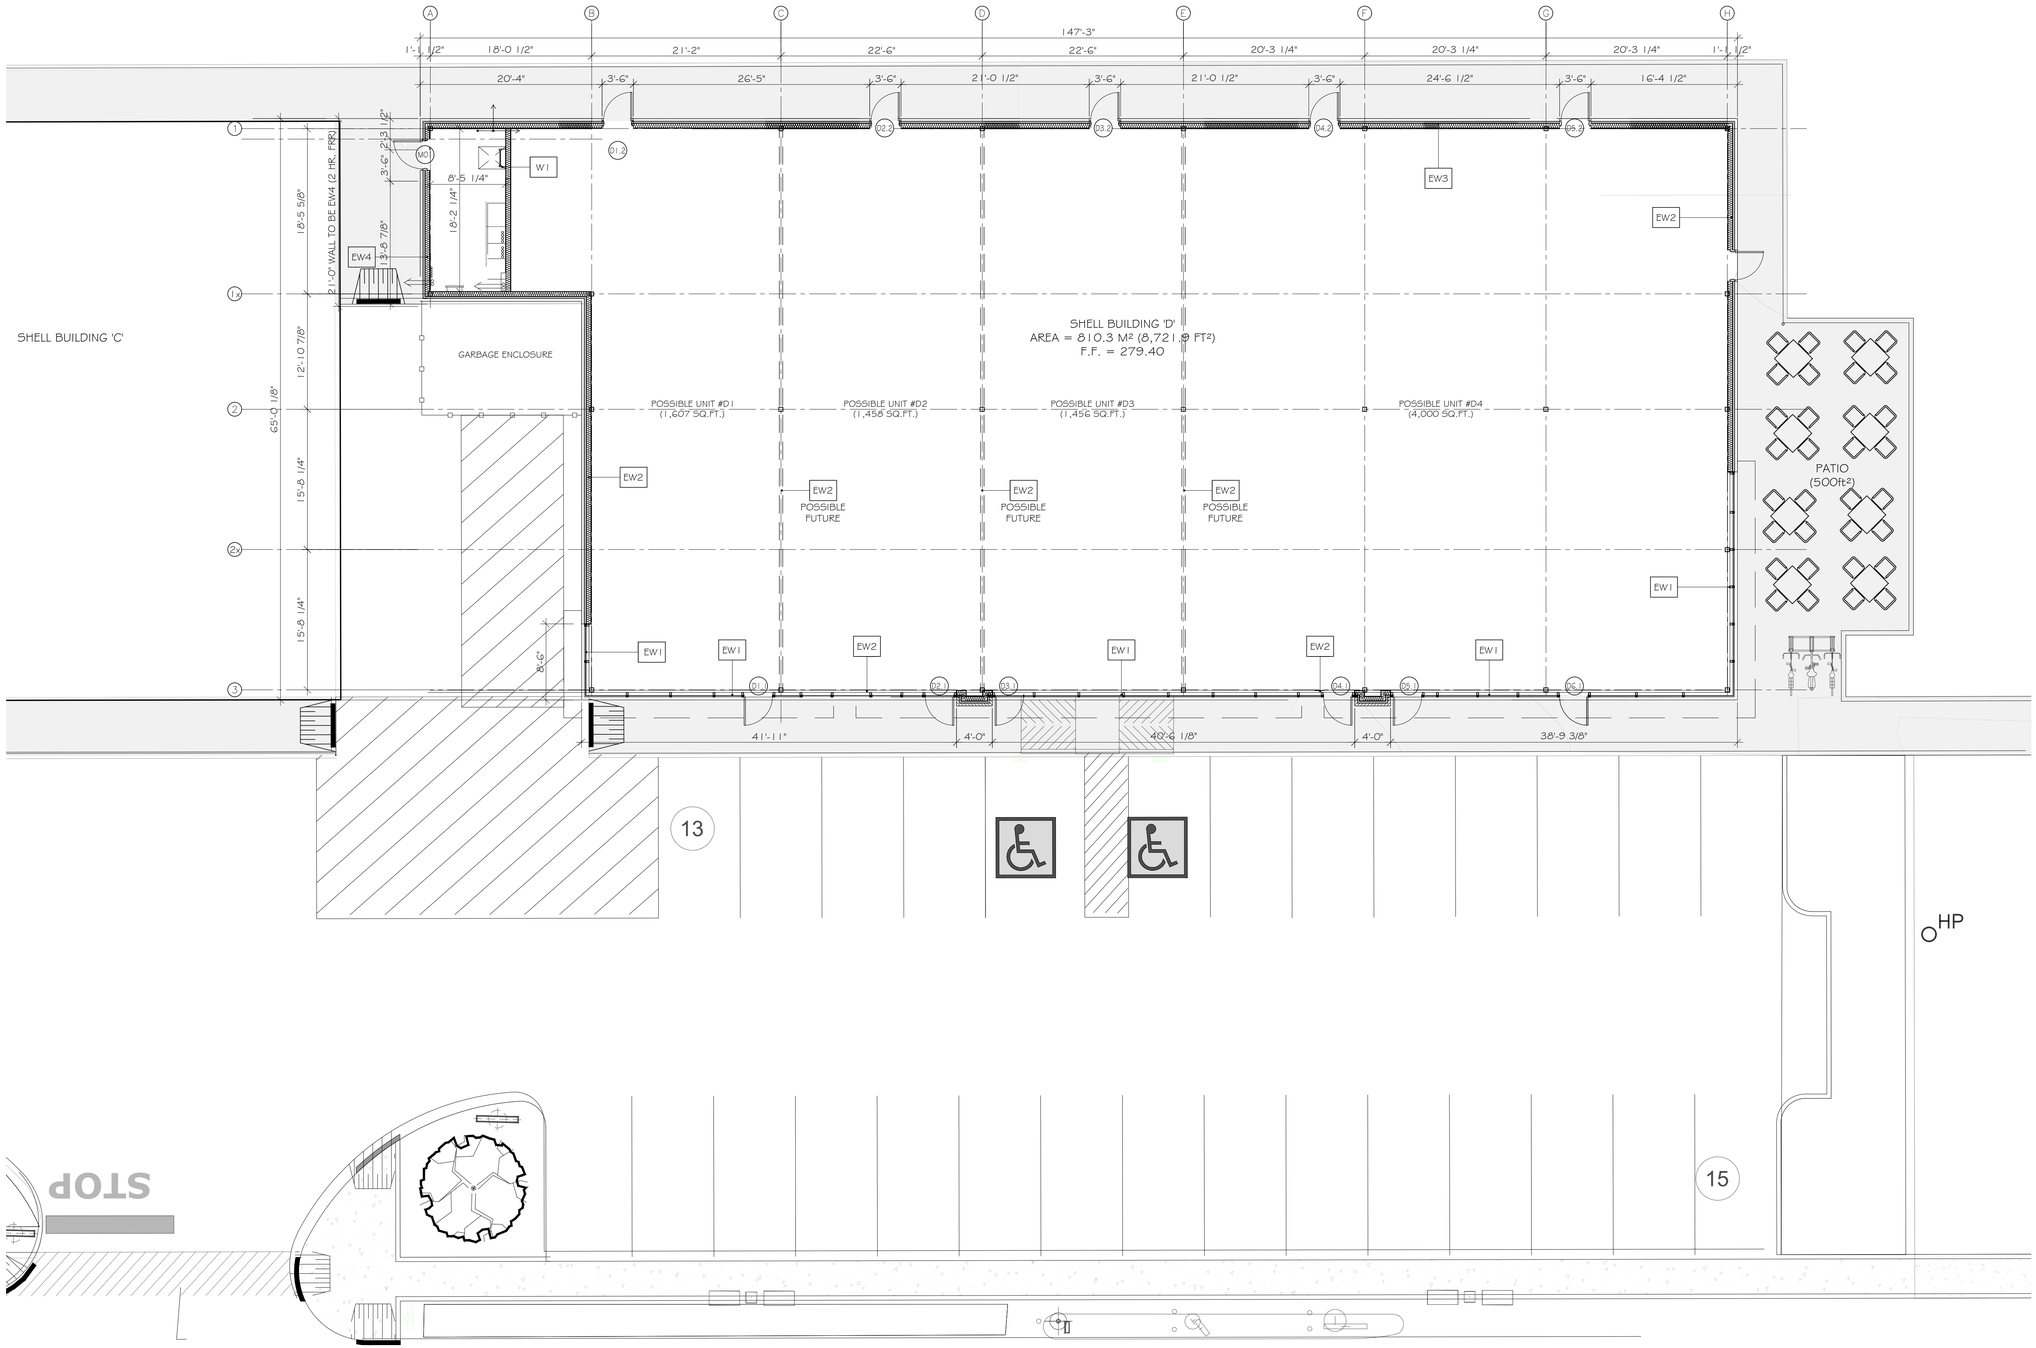

1 / A2.1 BUILDING 'D' GROUND FLOOR PLAN (8,768.3 sq.ft.)

SCALE: 1/8"= 1'-0"

REVISION		
NO.	DESCRIPTION:	DATE:

Construction North:

Stamp:

warning:

this drawing is owned by or licensed for use by vicano construction limited and may not be reproduced, disseminated, published or transferred in any form or by any means, except with the prior written consent of vicano constuction limited

VICANO CONSTRUCTION LIMITED
225 Paris Rd.
Brantford, Ontario N3R 1J2
TEL:519-759-4120 FAX:519-759-6911

Project Title: SHELL BUILDING 'D'
1 HARTLEY AVENUE
PARIS, ONTARIO

Sheet Title: PRELIMINARY FLOOR PLAN

Design: PV

Drawn: EG

Date: FEBRUARY 5, 2024

Scale: AS NOTED

Dwg. no. A2.1