EF-1	CONCRETE FOUNDATION CAST-IN-PLACE CONCRETE FOUNDATION	EF-4c	CLAY BRICK (SOLDIER COURSE): MFG: MERIDIAN BRICK COLOUR: CONESTOGA SERIES FINISH: MAX SIZE	EF-7a	GLAZED WINDOWS & DOORS (VISION GLAZING) THERMALLY BROKEN ALUMINUM FRAMES C/W ARGON FILLED SEALED LOW E, SOLARBAN 60 CLEAR GLAZING OR APPROVED EQUAL COLOUR: BLACK ANODIZED	EF-10	PREFINISHED CAP FLASHING PRE-FINISHED 26GA. METAL CAP FLASHING COLOUR: T.B.D.	EF-14	LIGHT FIXTURE DECORATIVE LIGHT FIXTURE MFG: T.B.D.
EF-2	SHOULDICE STONE BASE MFG: SHOULDICE STONE COLOUR: DESERT BUFF FINISH: TAPESTRY FINISH	EF-5a	EXTERIOR INSULATED FINISH SYSTEM (E.I.F.S.): ACRYLIC STUCCO EXTERIOR FINISH COLOUR: BENJAMIN MOORE #1594 - SHAKER GREY FINISH: T.B.D.	EF-7b	GLAZED WINDOWS & DOORS (SPANDRAL GLAZING) THERMALLY BROKEN ALUMINUM FRAMES C/W ARGON FILLED SEALED LOW E, SOLARBAN 60 CLEAR GLAZING OR APPROVED EQUAL, INSUL. BACKPANS AS REQ'D	EF-11	SIGNAGE POSSIBLE TENANT SIGNAGE C/W $\frac{3}{4}$" EXTERIOR GRADE PLYWOOD BACKING AS REQ'D	EF-15	GARBAGE ENCLOSURE FENCING P.T. WOOD CLAD GARBAGE ENCLOSURE FENCE
EF-3	PRECAST STONE SILL: MFG: SHOULDICE STONE COLOUR: DESERT BUFF FINISH: TAPESTRY FINISH	EF-5b	EXTERIOR INSULATED FINISH SYSTEM (E.I.F.S.): ACRYLIC STUCCO EXTERIOR FINISH COLOUR: BENJAMIN MOORE #1594 - SHAKER GREY FINISH: T.B.D.	EF-8	H.M. DOORS & FRAMES PREFINISHED HOLLOW METAL DOORS AND FRAMES COLOUR: T.B.D.	EF-12	AWNING FABRIC AWNING ON STEEL FRAMING COLOUR: T.B.D.		
EF-4a	LIGHT CLAY BRICK: MFG: MERIDIAN BRICK COLOUR: CONESTOGA SERIES FINISH: MAX SIZE	EF-6	METAL SIDING: PRE-FINISHED VERTICAL RIBBED METAL SIDING BY VICWEST OR EQUAL COLOUR: T.B.D. MODEL: T.B.D.	EF-9	ACM PARAPET PREFABRICATED ACM PARAPET PROFILES INDICATED ON DRAWINGS COLOUR: T.B.D.	EF-13	METAL CANOPY ACM CLAD METAL CANOPY COLOUR: T.B.D.		

EXTERIOR WALL FINISHES SCHEDULE

A3.4 SCALE: N/A

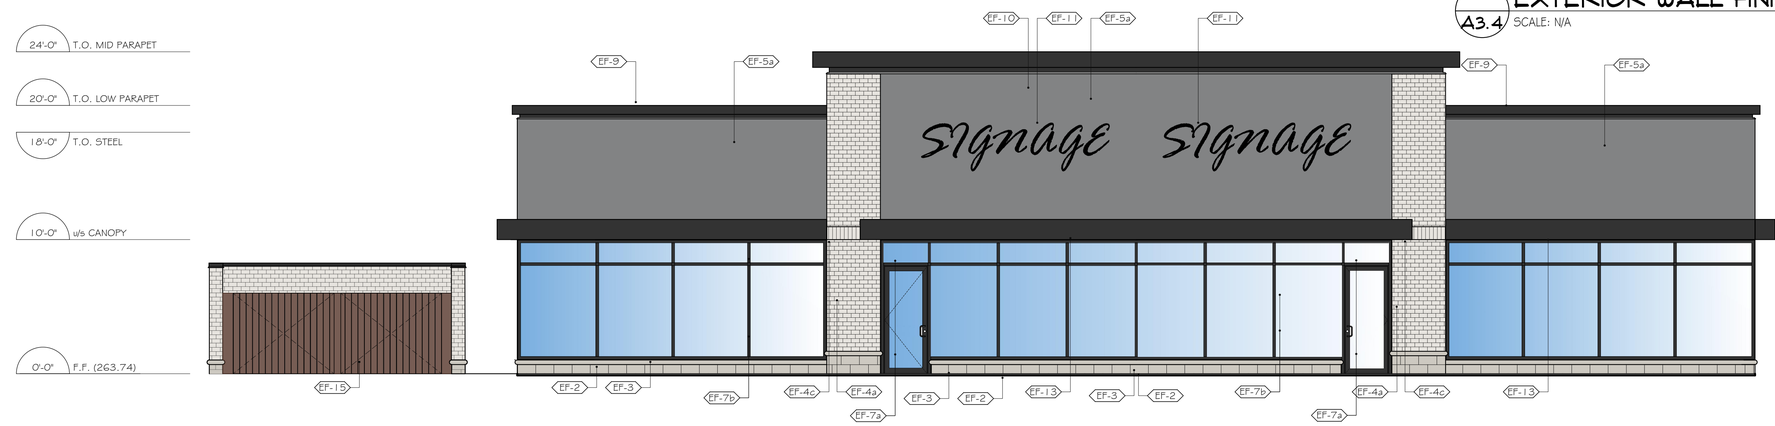

1 BUILDING E - SOUTH ELEVATION

A3.4 SCALE: 1/4: = 1'-0"

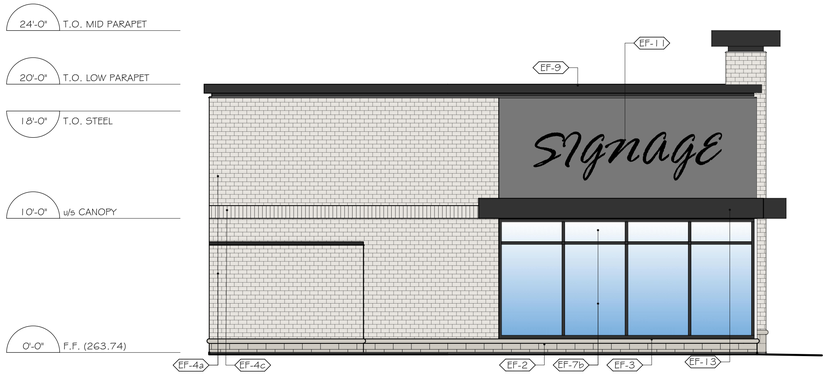

2 BUILDING E - EAST ELEVATION

A3.4 SCALE: 1/4: = 1'-0"

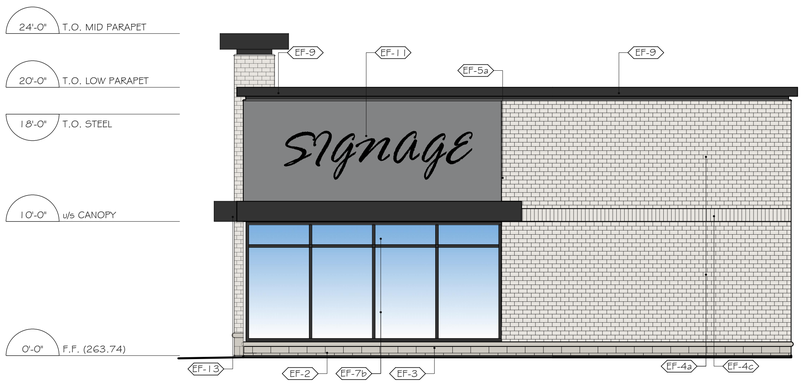

3 BUILDING E - WEST ELEVATION

A3.4 SCALE: 1/4: = 1'-0"

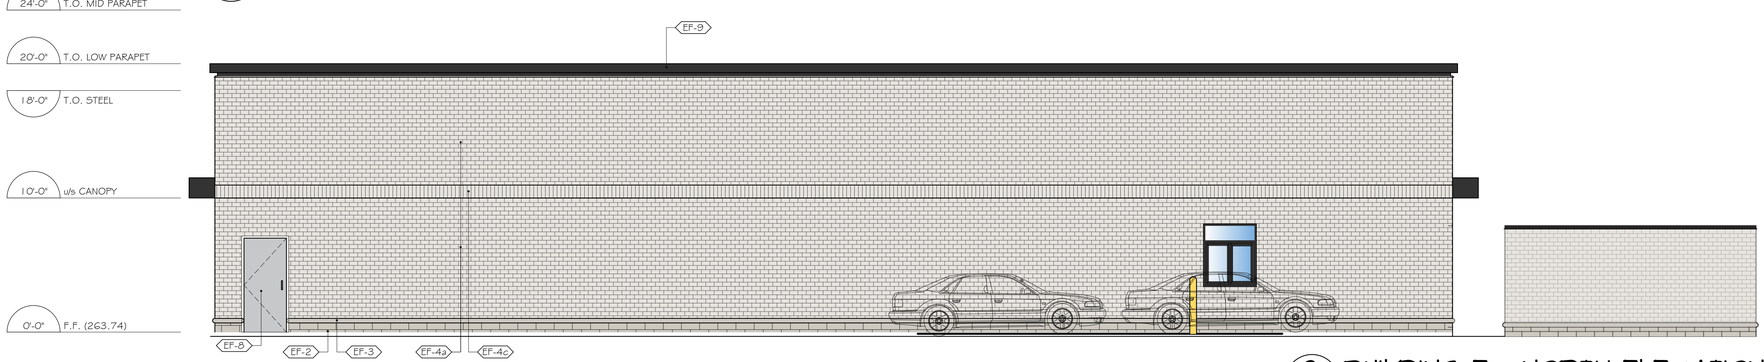

3 BUILDING E - NORTH ELEVATION

A3.4 SCALE: 1/4: = 1'-0"

REVISION

NO.	DESCRIPTION:	DATE:
1.	AS PER COUNTY COMMENTS	OCT 13, 2020

Construction North:

Stamp:

WARNING:

THIS DRAWING IS OWNED BY OR LICENSED FOR USE BY VICANO CONSTRUCTION LIMITED AND MAY NOT BE REPRODUCED, DISSEMINATED, PUBLISHED OR TRANSFERRED IN ANY FORM OR BY ANY MEANS, EXCEPT WITH THE PRIOR WRITTEN CONSENT OF VICANO CONSTUCTION LIMITED

VICANO CONSTRUCTION LIMITED
225 Paris Rd.
Brantford, Ontario N3R 1J2
TEL:519-759-4120 FAX:519-759-6911

Project title:
COMMERCIAL DEVELOPMENT BUILDING 'E'
185 PINEHURST ROAD
PARIS, ONTARIO

Sheet Title:
ELEVATIONS

Design: BZ
Drawn: KW
Date: JULY 9, 2020
Scale: AS NOTED

Dwg. no. A3.4