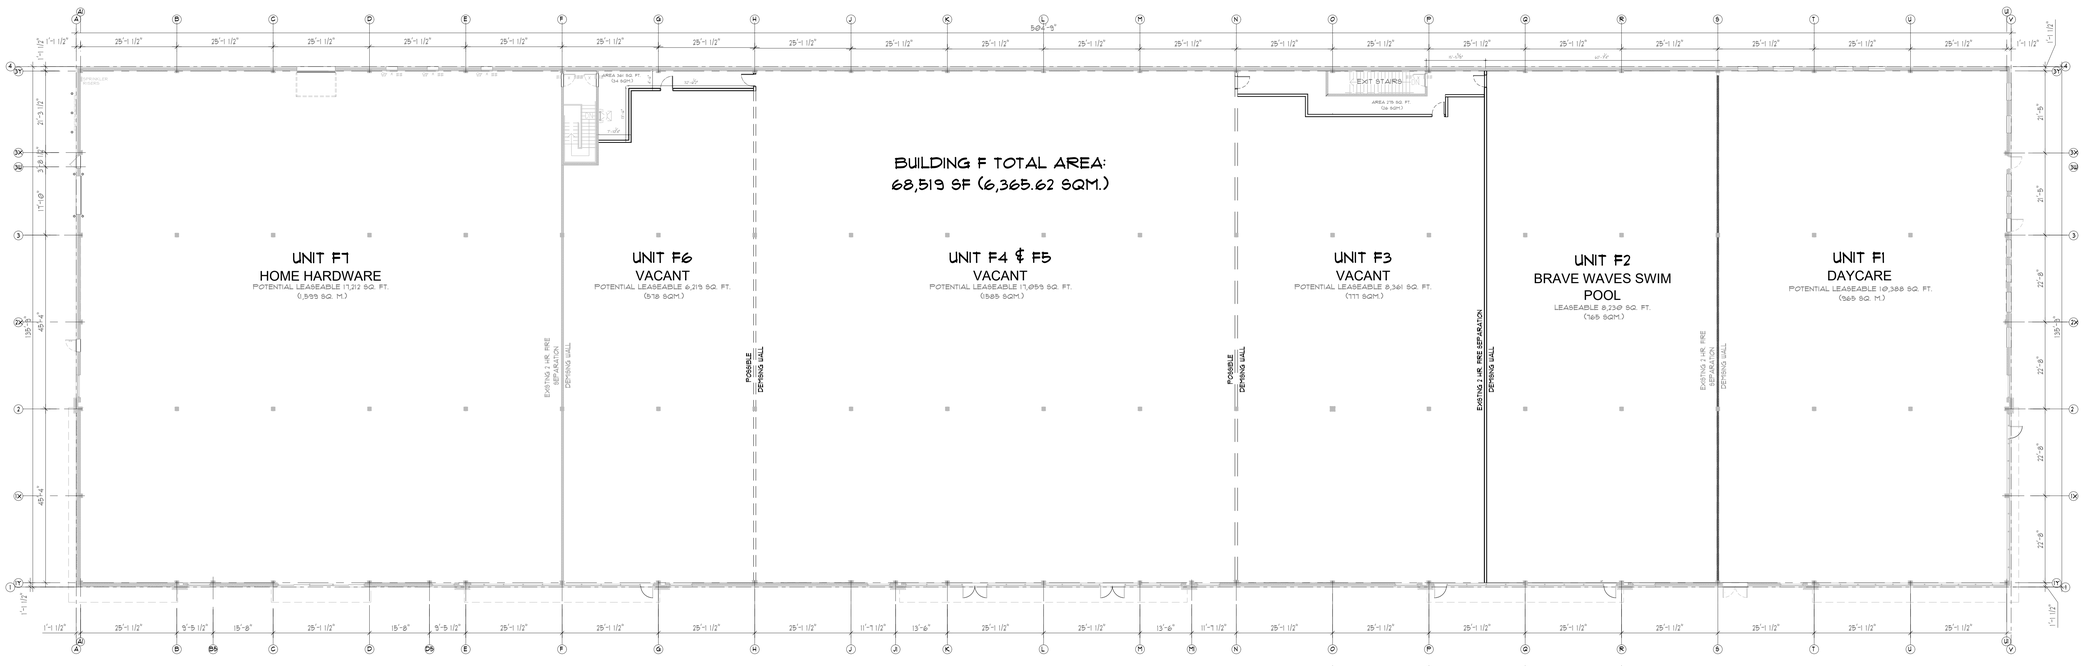

BUILDING F 68,519 SF

1/16" = 1'0" A2.00

2

LEGAL:

1. THIS DRAWING IS OWNED BY OR LICENSED FOR USE BY VICANO CONSTRUCTION LIMITED AND MAY NOT BE REPRODUCED, ORIGINATED, PUBLISHED OR TRANSFERRED IN ANY FORM OR BY ANY MEANS, EXCEPT WITH THE PRIOR WRITTEN CONSENT OF VICANO CONSTRUCTION LIMITED

2. ALL DIMENSIONS AND INFORMATION SHALL BE CHECKED AND VERIFIED ON THE JOB AND ANY DISCREPANCIES MUST BE REPORTED TO THE CONSULTANT BEFORE COMMENCING WORK

3. NO CONSTRUCTION TO BEGIN UNTIL APPROVED PERMIT IS IN HAND FROM THE CITY, AND REVIEWED BY THE ARCHITECT FOR APPLICABLE COMMENTS

SHEET REVISIONS			
No.	DATE:	DESCRIPTION:	CHK
1			
2			

ISSUED FOR: CONCEPTUAL
OPTION/RELEASE: • 02
RELEASE DATE: 01-JUNE-23

VICANO
VICANO CONSTRUCTION LIMITED
Brampton, Ontario, Canada, L6Y 5X3
Telephone: (905) 455-4011

STAMP:

PROJECT: BUILDING F
1070 BEST ACRES ROAD
BRANT COUNTY ONTARIO
DRAWING TITLE: OVERALL DEMISING WALL PLAN

PROJECT No.: 21-107
PLOT DATE: 01-JUNE-23
SHEET No.: A2.00