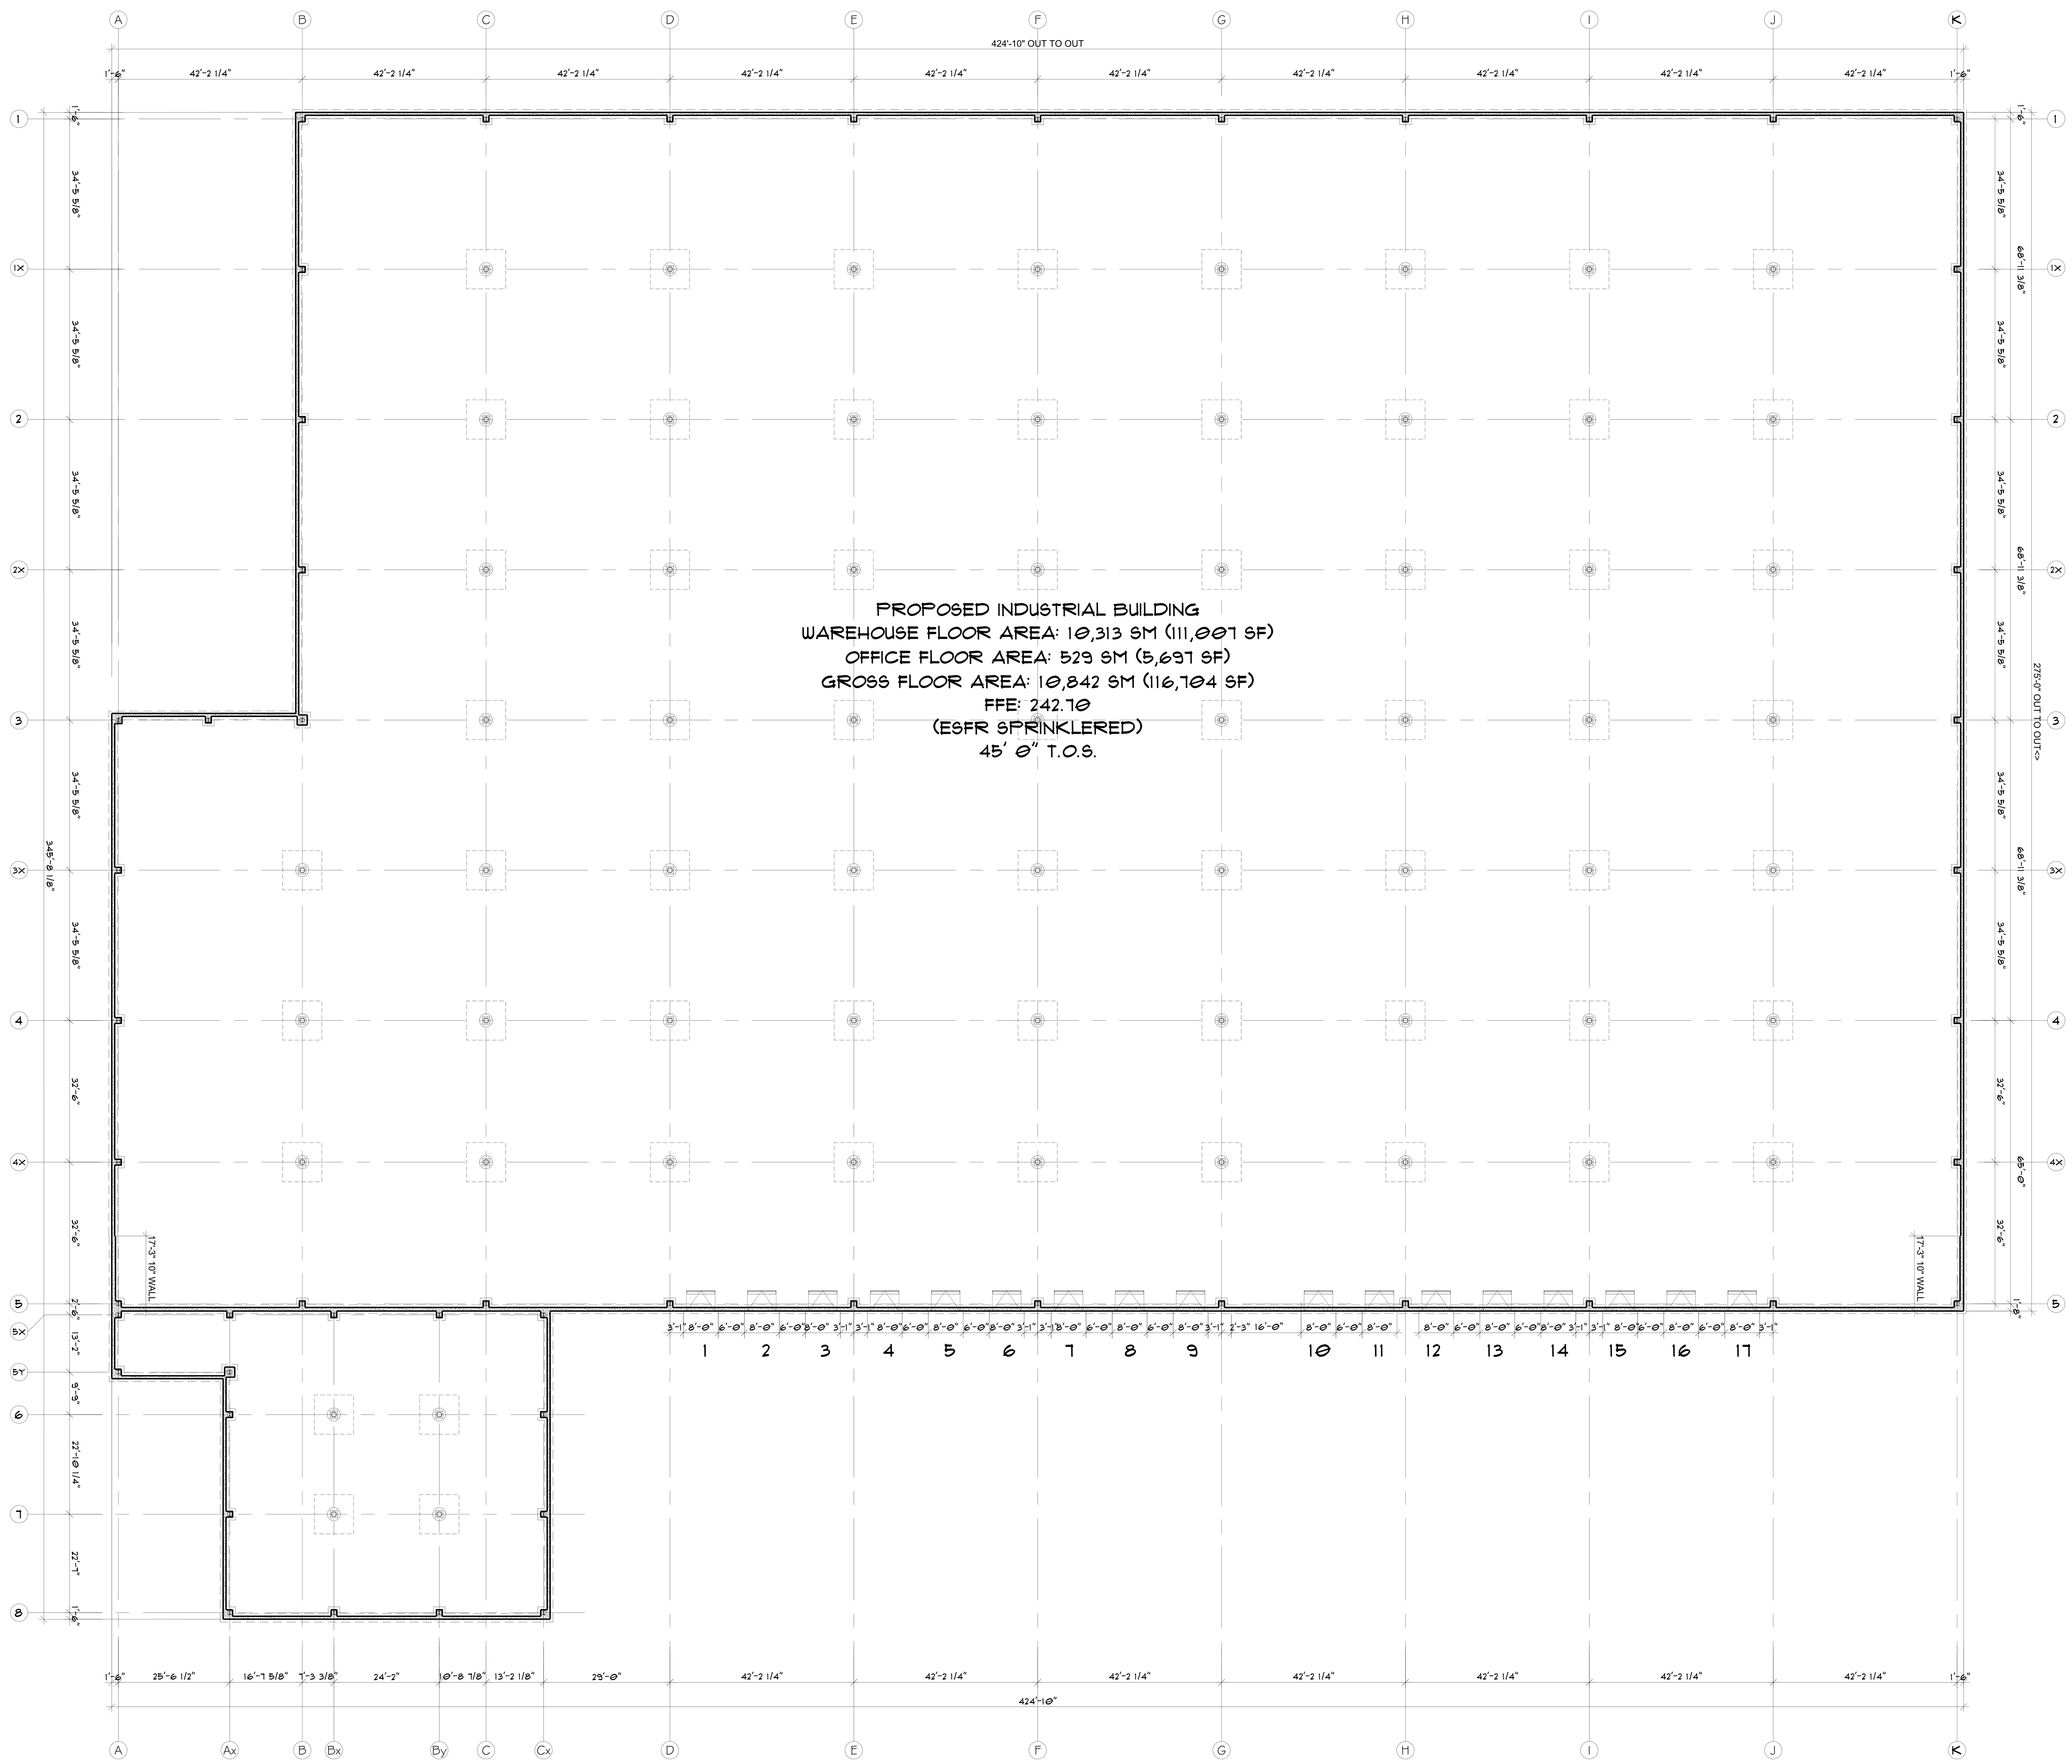

FOUNDATION PLAN (116,704 SQ.FT.)

SCALE: 1/16"=1'-0"

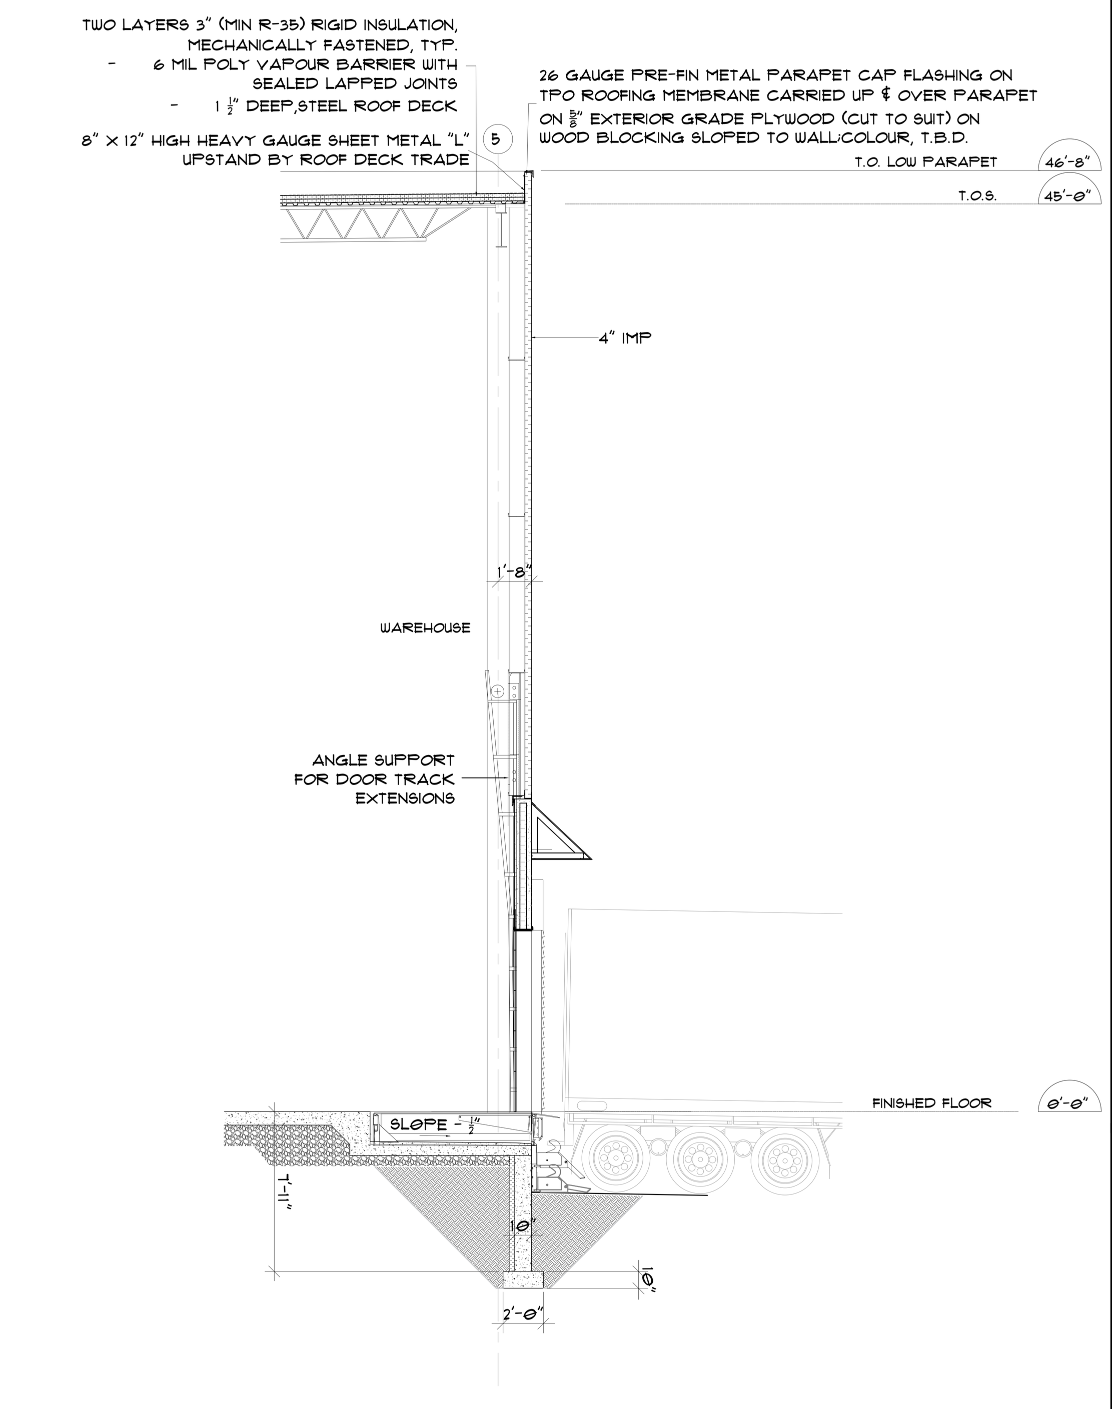

TYP. DOCK W/ 10" FDTN. WALL

SCALE: 3/16"=1'-0"

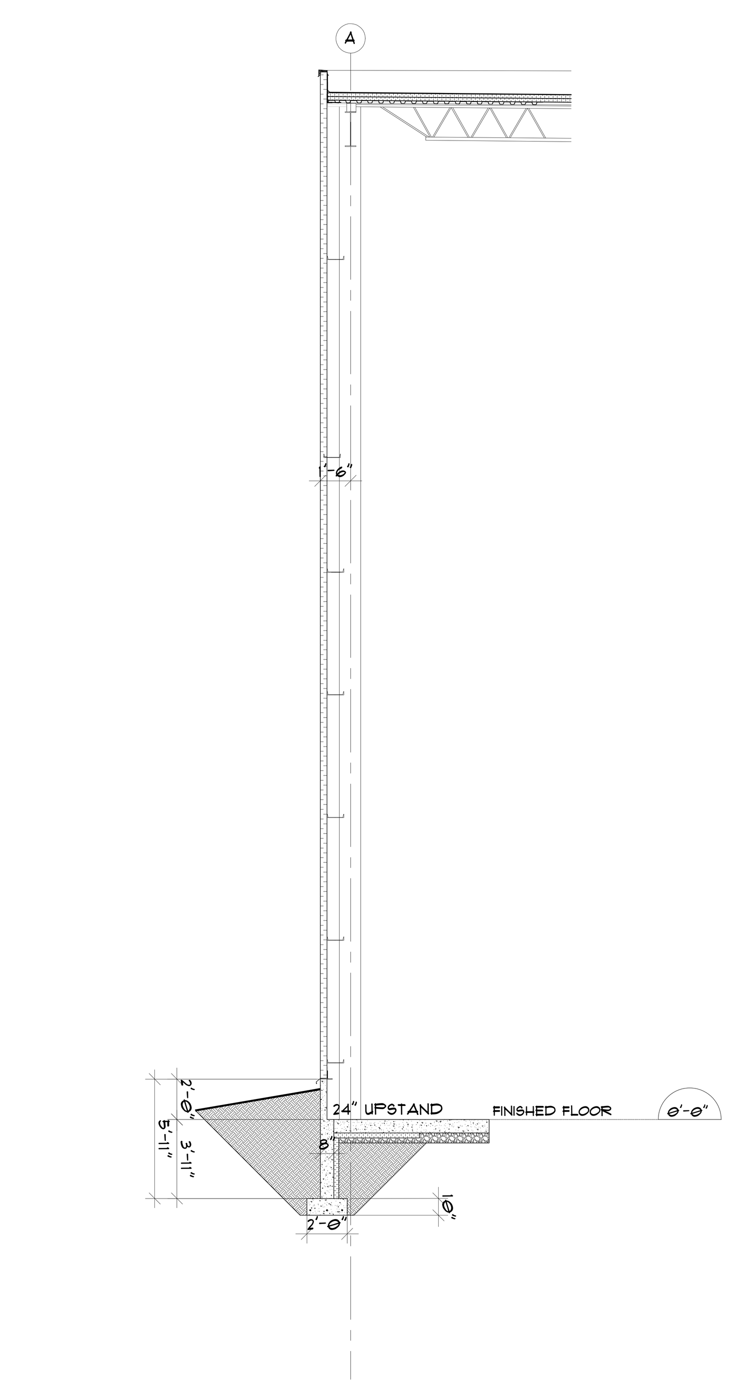

TYP. 8" FDTN. WALL

SCALE: 3/16"=1'-0"

CONSTRUCTION NORTH

1. THIS DRAWING IS OWNED BY OR LICENSED FOR USE BY VICANO CONSTRUCTION LIMITED AND MAY NOT BE REPRODUCED, DISSEMINATED, PUBLISHED OR TRANSFERRED IN ANY FORM OR BY ANY MEANS, EXCEPT WITH THE PRIOR WRITTEN CONSENT OF VICANO CONSTRUCTION LIMITED
2. ALL DIMENSIONS AND INFORMATION SHALL BE CHECKED AND VERIFIED ON THE JOB AND ANY DISCREPANCIES MUST BE REPORTED TO THE CONSULTANT BEFORE COMMENCING WORK
3. NO CONSTRUCTION TO BEGIN UNTIL APPROVED PERMIT IS IN HAND FROM THE CITY, AND REVIEWED BY THE ARCHITECT FOR APPLICABLE COMMENTS

SHEET REVISION:

NO	DATE:	DESCRIPTION:	CHK.
1	22.JAN.2024	CONCEPTUAL ELEVATIONS	

ISSUED FOR:
OPTION/RELEASE:
RELEASE DATE:

VICANO
VICANO CONSTRUCTION LIMITED
225 Paris Rd.
Brantford, Ontario N3R 1J2
TEL:519-759-4120 FAX:519-759-6911

STAMP:

PROJECT: PROPOSED INDUSTRIAL DEVELOPMENT BUILDING 'D'
44191 RON MCNEIL LINE, ST. THOMAS, ONTARIO

DRAWING TITLE: FOUNDATION PLAN

PROJECT No.:
PLOT DATE: 22-JAN-2024
SHEET No.: A1.01