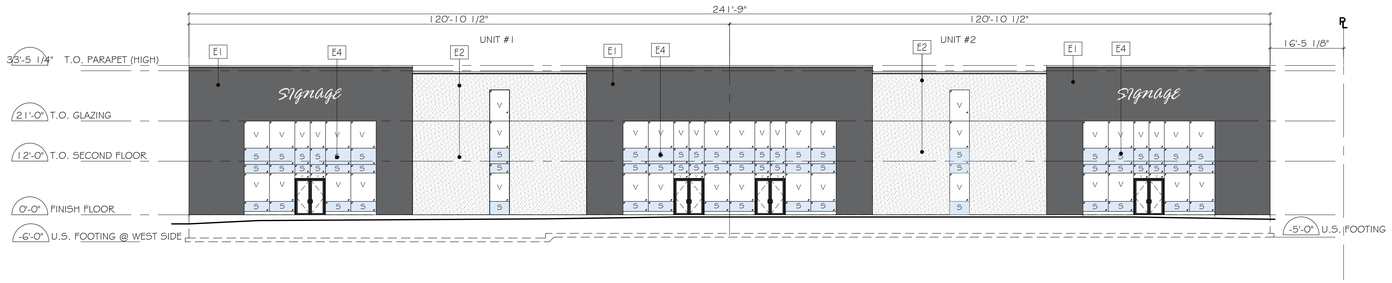

SOUTH ELEVATION (FRONT ELEVATION, BUILDING B) 1

SCALE 1/16" = 1'-0" A3.1

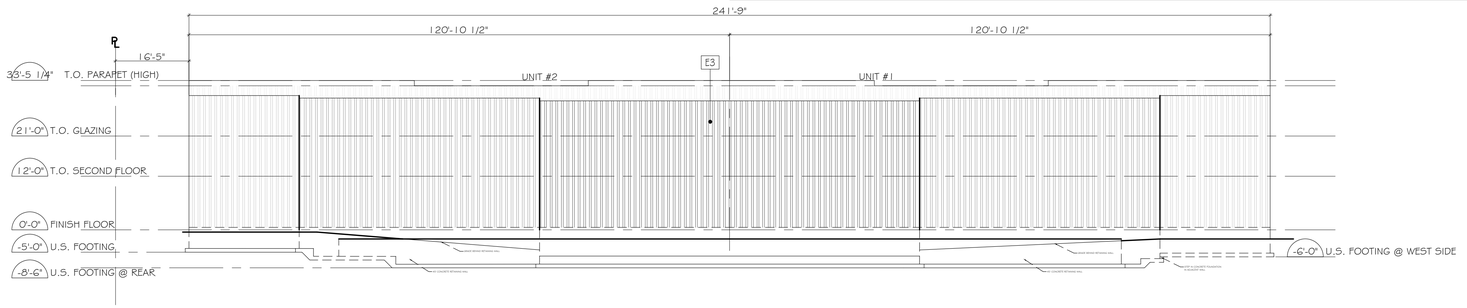

NORTH ELEVATION (REAR ELEVATION, BUILDING B) 2

SCALE 1/16" = 1'-0" A3.1

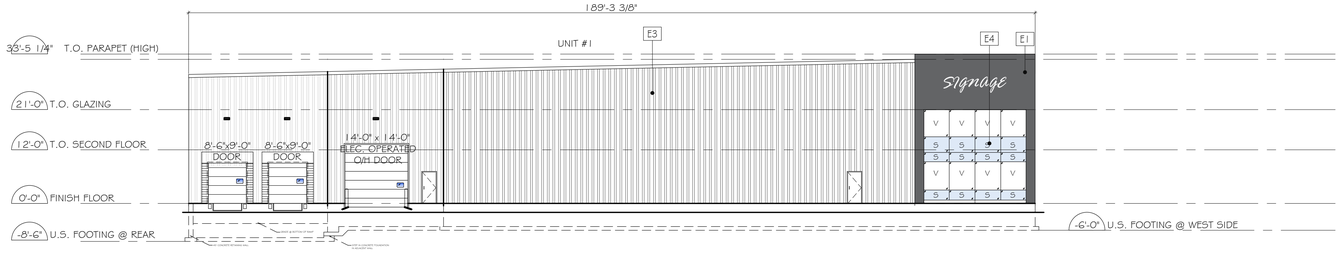

NOTES:

E1	ACM DARK SHADE COLOUR
E2	ARCH. ROCK FACED BLOCK VENEER
E3	STEEL SIDING
E4	GREY TINTED REFLECTIVE GLASS/SPANDREL

WEST ELEVATION (LEFT SIDE, BUILDING B) 3

SCALE 1/16" = 1'-0" A3.1

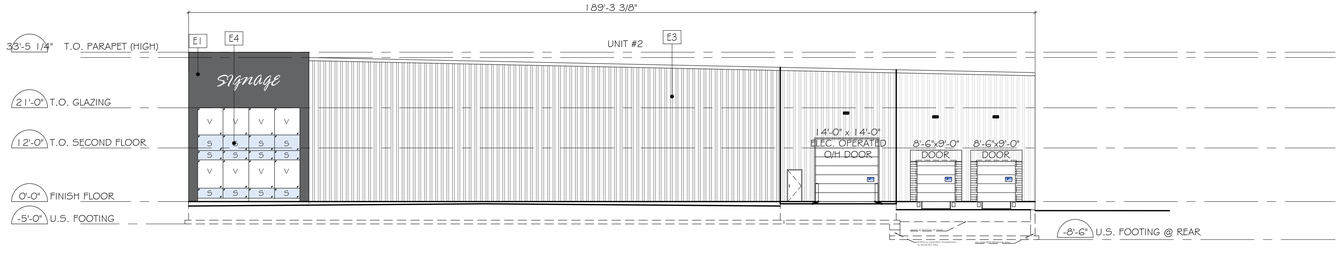

EAST ELEVATION (RIGHT SIDE, BUILDING B) 4

SCALE 1/16" = 1'-0" A3.1

REVISION		
NO.	DESCRIPTION:	DATE:
1.	ISSUED FOR S.P.A.	SEP 26, 2023

Construction North:

Stamp:

warning:

this drawing is owned by or licensed for use by vicano construction limited and may not be reproduced, disseminated, published or transferred in any form or by any means, except with the prior written consent of vicano constuction limited

VICANO CONSTRUCTION LIMITED
225 Paris Rd.
Brantford, Ontario N3R 1J2
TEL:519-759-4120 FAX:519-759-6911

Project title:
PROPOSED INDUSTRIAL BUILDING LOT-1 BUILDING B (EASTERN)
25 DENNIS ROAD, ST. THOMAS, ON

Sheet Title:
PROPOSED ELEVATIONS

Design: PV
Drawn: BR
Date: SEPTEMBER 26, 2023
Scale: AS NOTED

Dwg. no.
A3.1